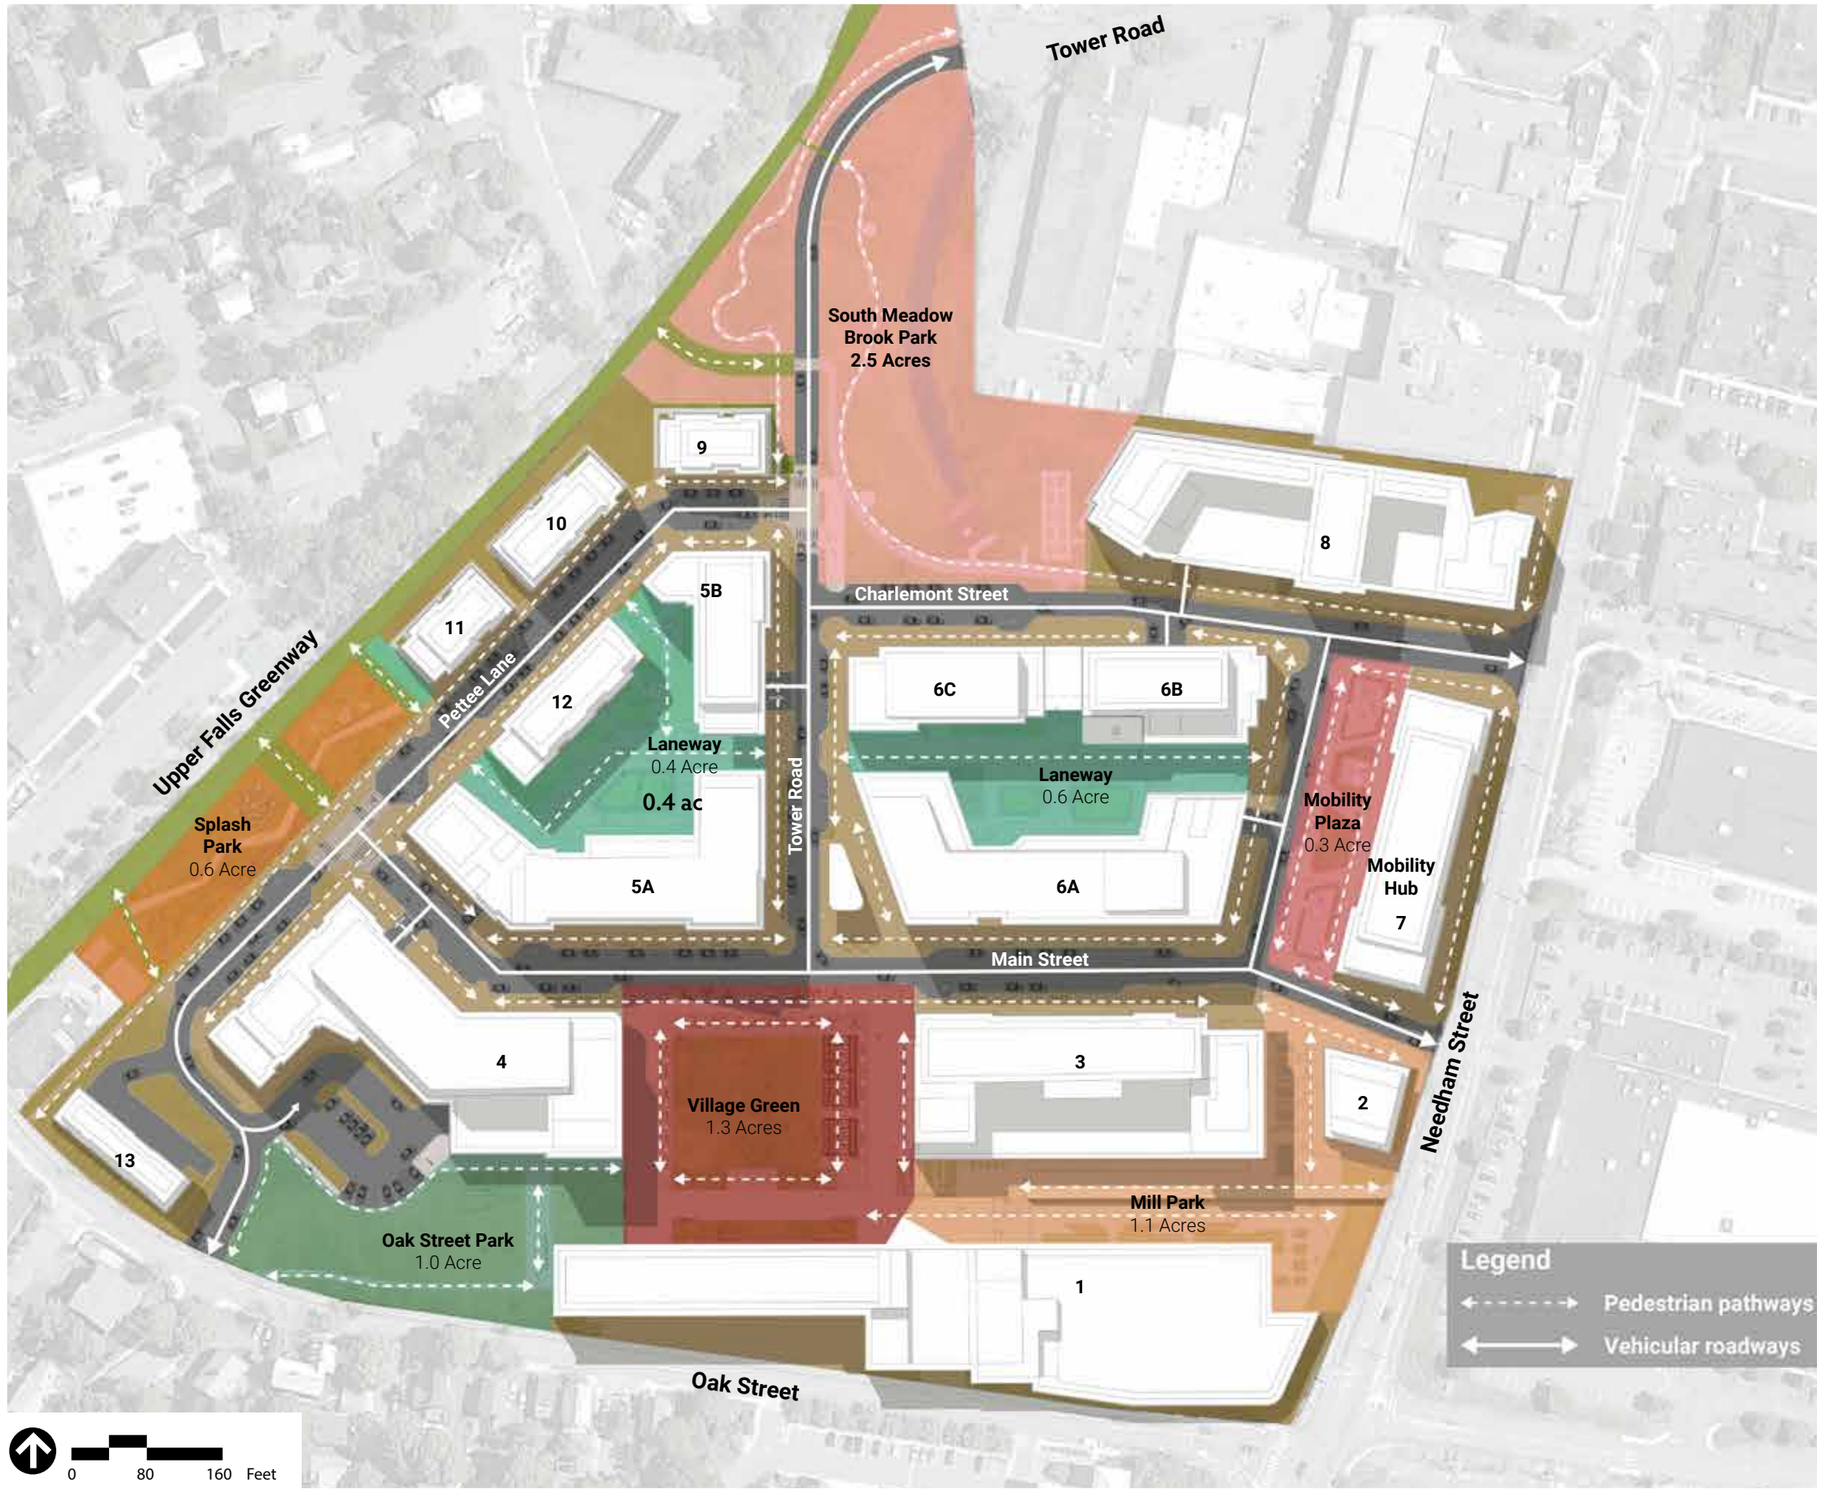

Figure 1.5
Open Space and Greenway Connections

Northland Newton Development
Newton, MA

Source: Stantec

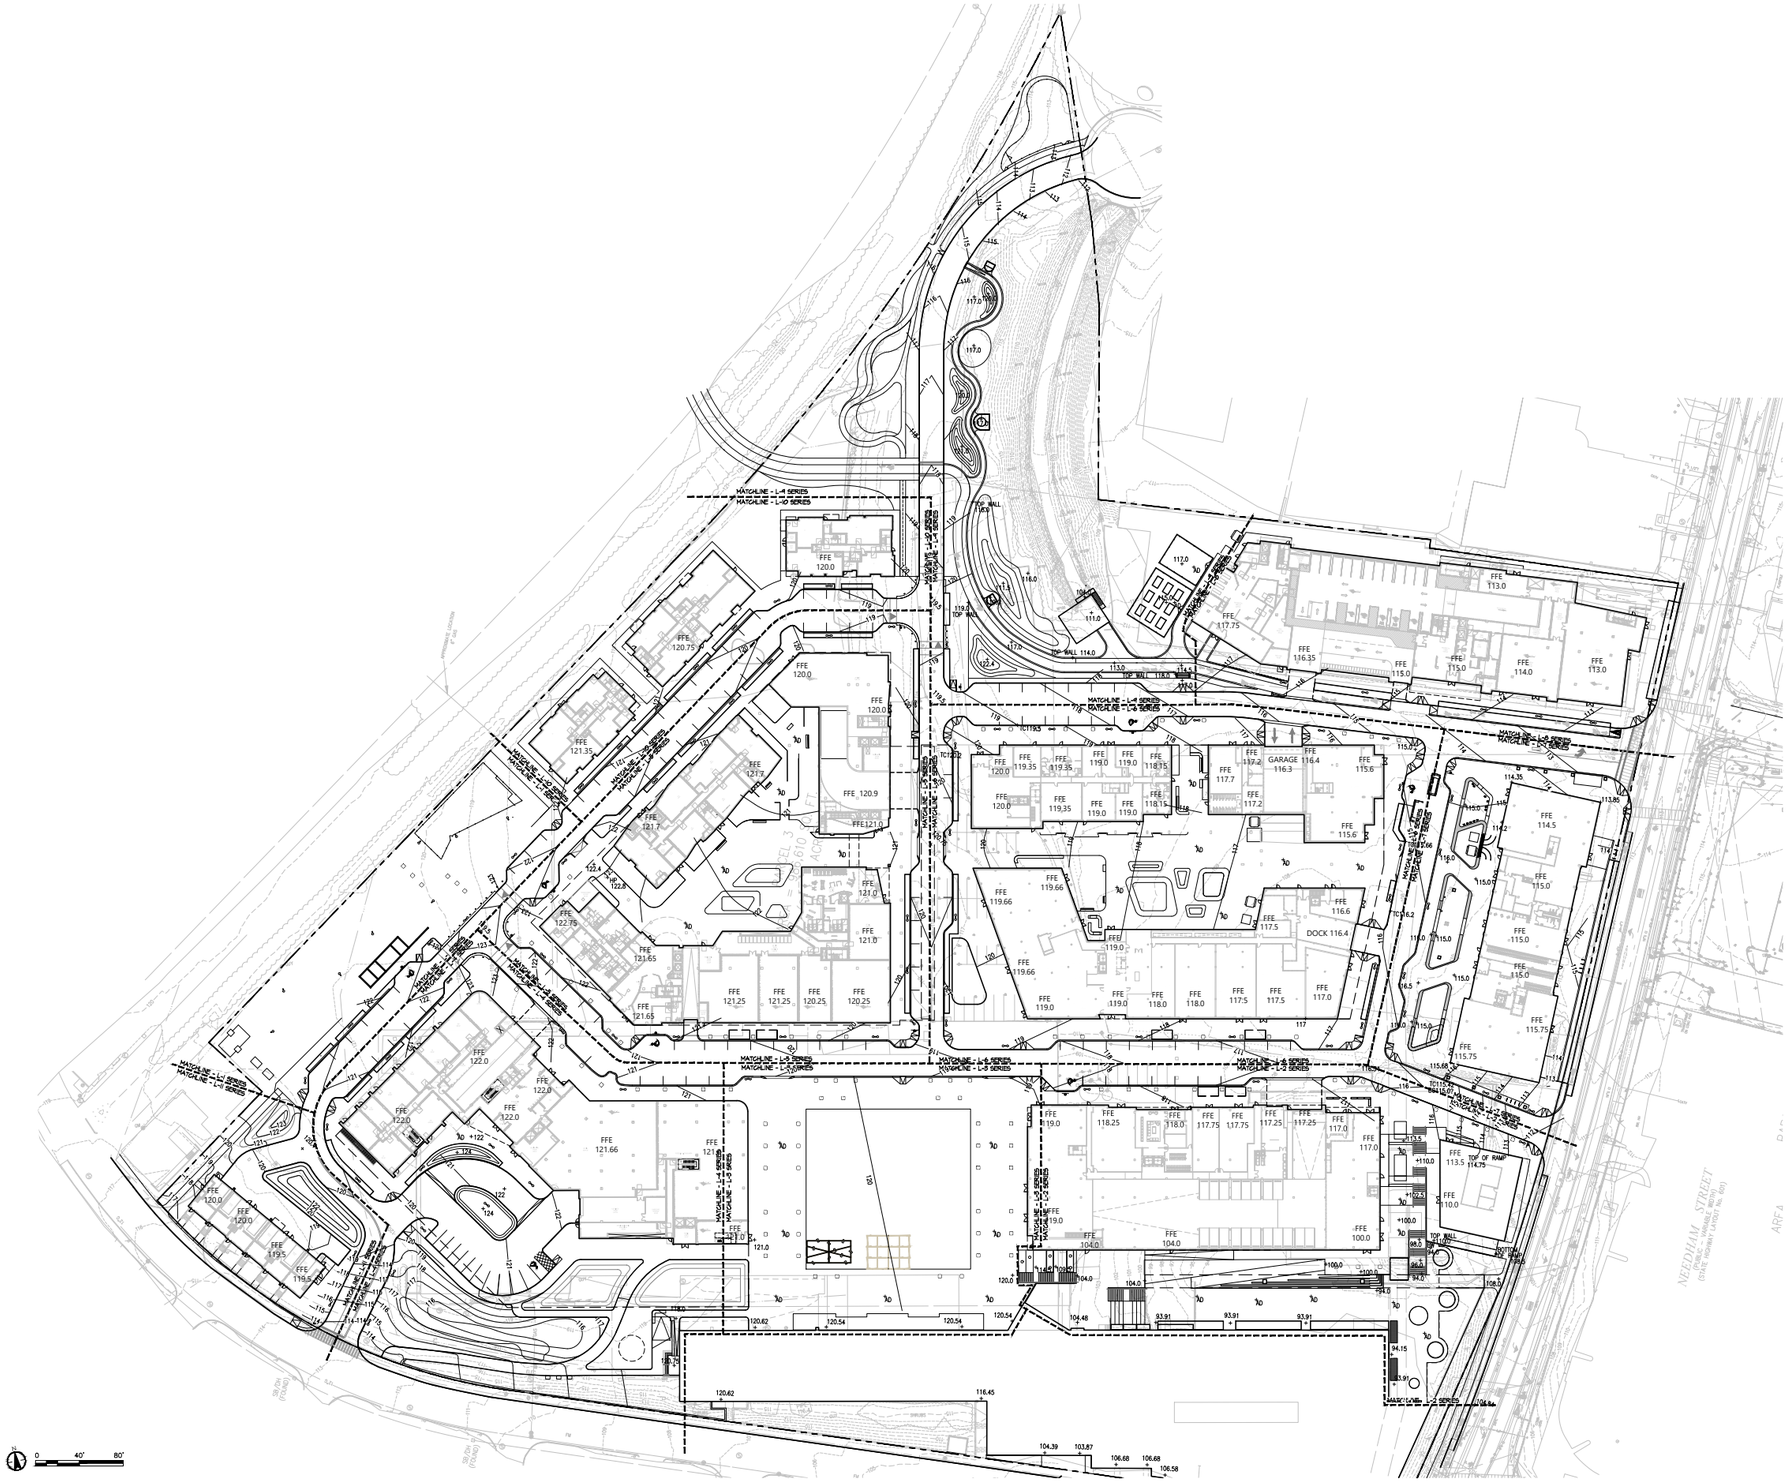

Figure 1.6
Overall Conceptual Grading Plan

Northland Newton Development
Newton, MA

Source: Stantec